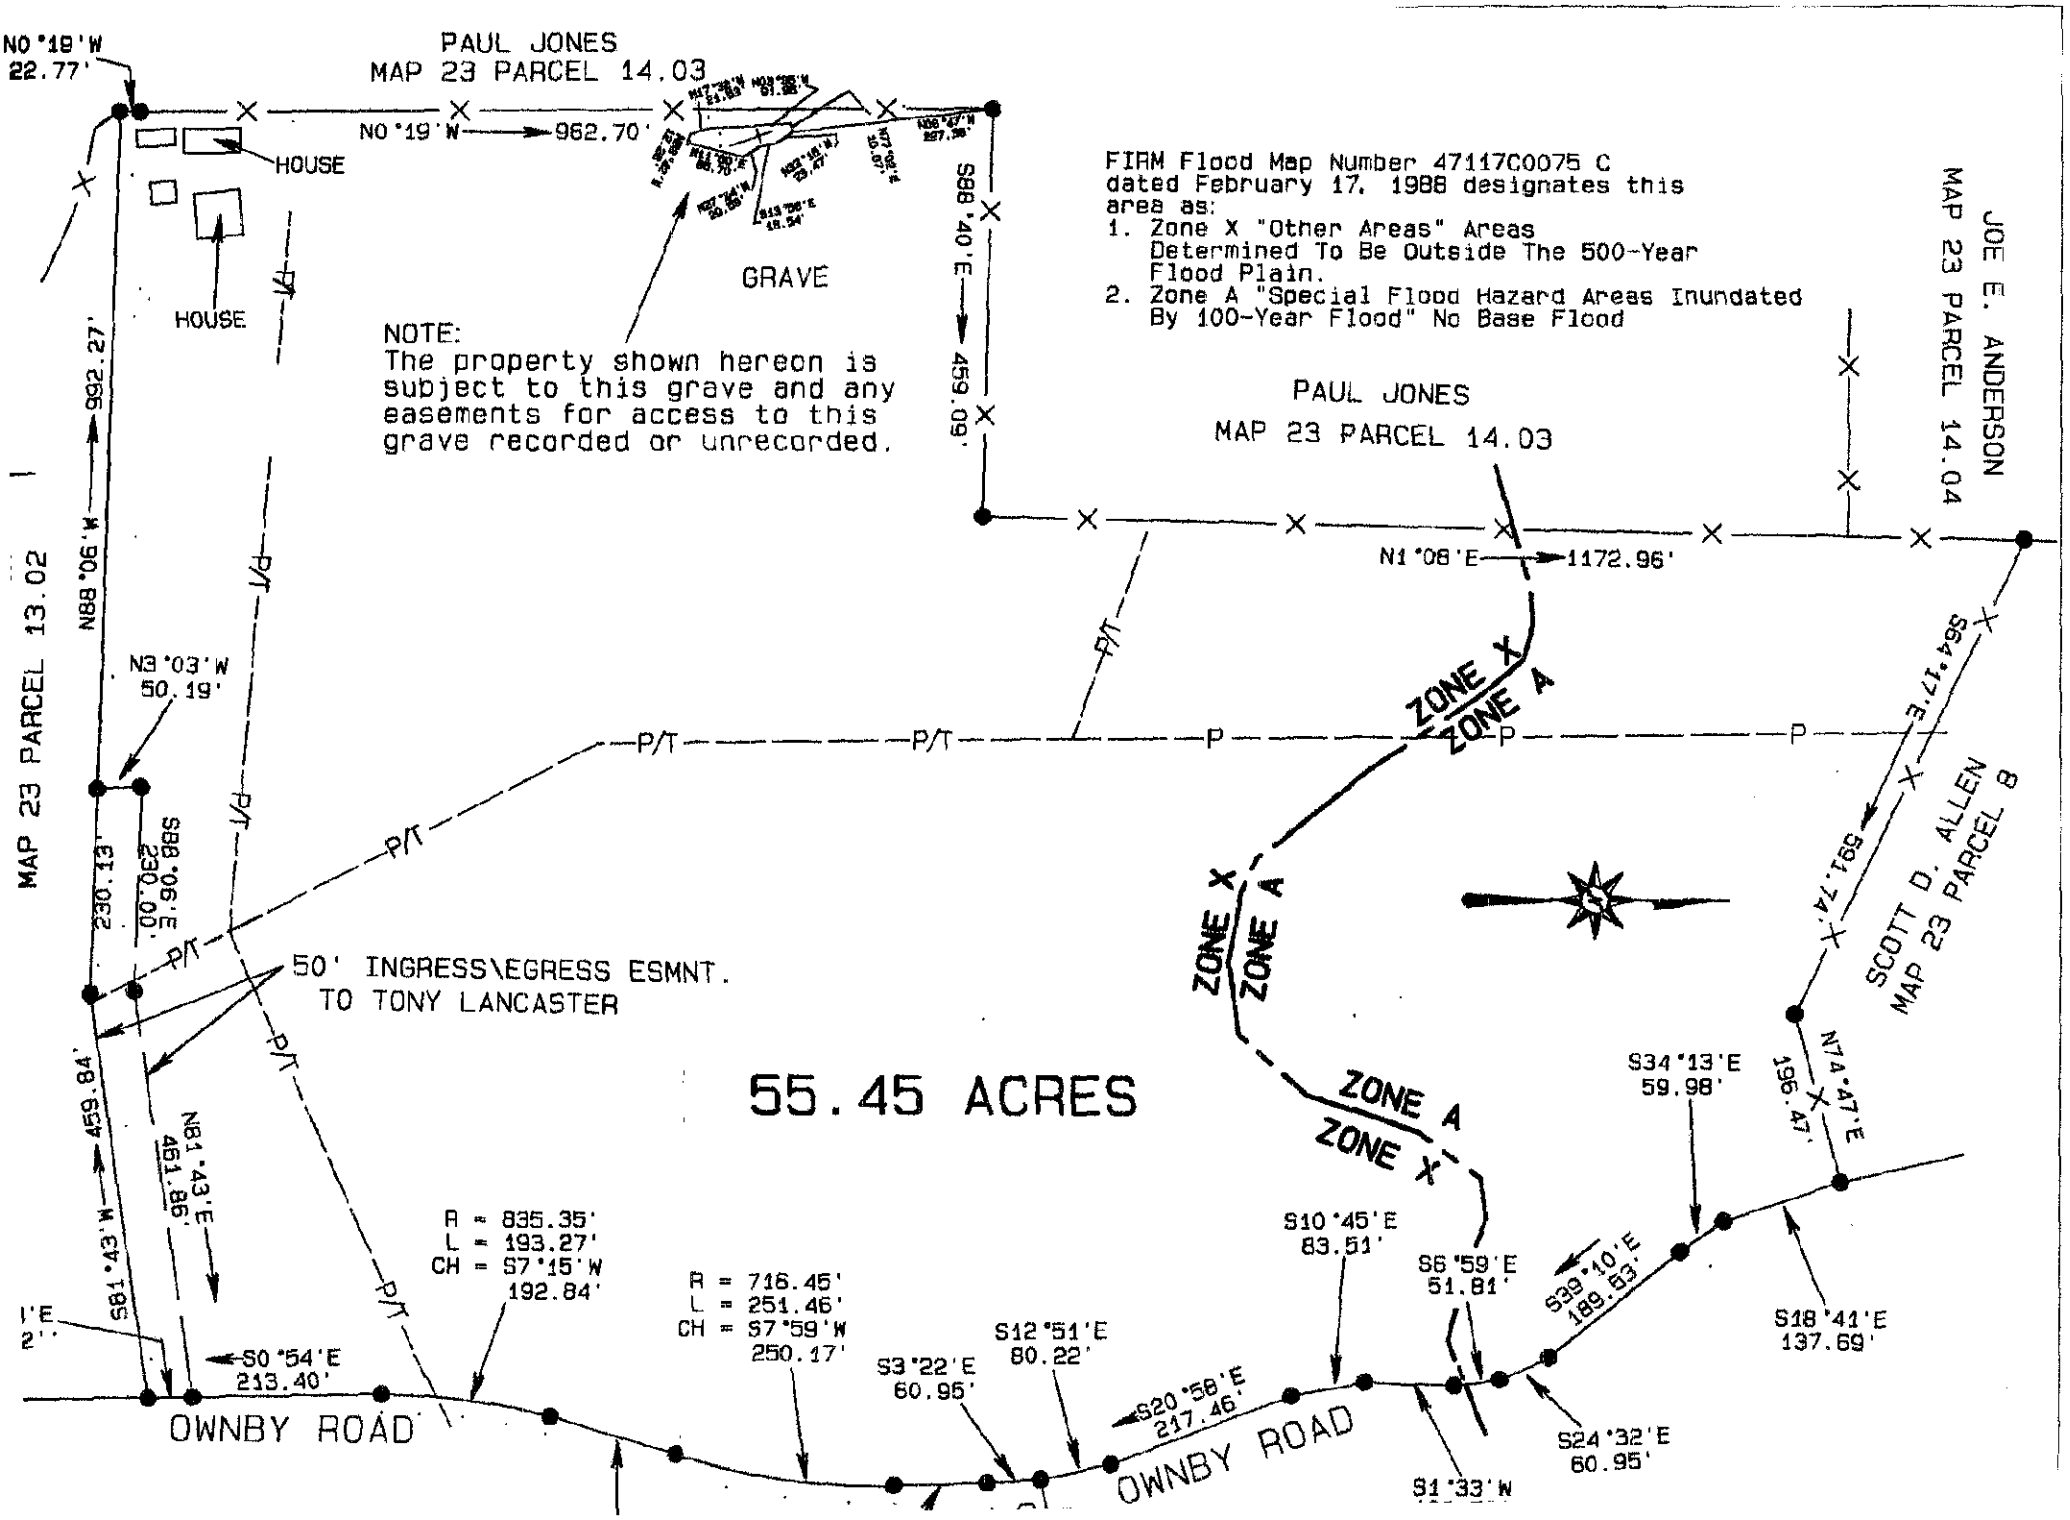
N0°19'W
22.77'
PAUL JONES
MAP 23 PARCEL 14.03
N0°19'W
962.70'
HOUSE
HOUSE
GRAVE
S88°40'E
459.09'
NOTE:
The property shown hereon is subject to this grave and any easements for access to this grave recorded or unrecorded.
FIRM Flood Map Number 47117C0075 C dated February 17, 1988 designates this area as:
1. Zone X "Other Areas" Areas Determined To Be Outside The 500-Year Flood Plain.
2. Zone A "Special Flood Hazard Areas Inundated By 100-Year Flood" No Base Flood
PAUL JONES
MAP 23 PARCEL 14.03
N1°08'E
1172.96'
JOE E. ANDERSON
MAP 23 PARCEL 14.04
MAP 23 PARCEL 13.02
N88°06'W
992.27'
N3°03'W
50.19'
S88°06'E
230.00'
230.13'
50' INGRESS\EGRESS ESMNT.
TO TONY LANCASTER
ZONE X
ZONE A
ZONE X
ZONE A
ZONE A
ZONE X
55.45 ACRES
S64°17'E
591.74'
SCOTT D. ALLEN
MAP 23 PARCEL 8
N74°47'E
196.47'
S34°13'E
59.98'
S18°41'E
137.69'
S39°10'E
189.63'
S6°59'E
51.81'
S10°45'E
83.51'
S24°32'E
60.95'
S1°33'W
S20°58'E
217.46'
S12°51'E
80.22'
S3°22'E
60.95'
R = 716.45'
L = 251.46'
CH = S7°59'W
250.17'
R = 835.35'
L = 193.27'
CH = S7°15'W
192.84'
S0°54'E
213.40'
N81°43'E
461.86'
S81°43'W
459.84'
OWNBY ROAD
OWNBY ROAD